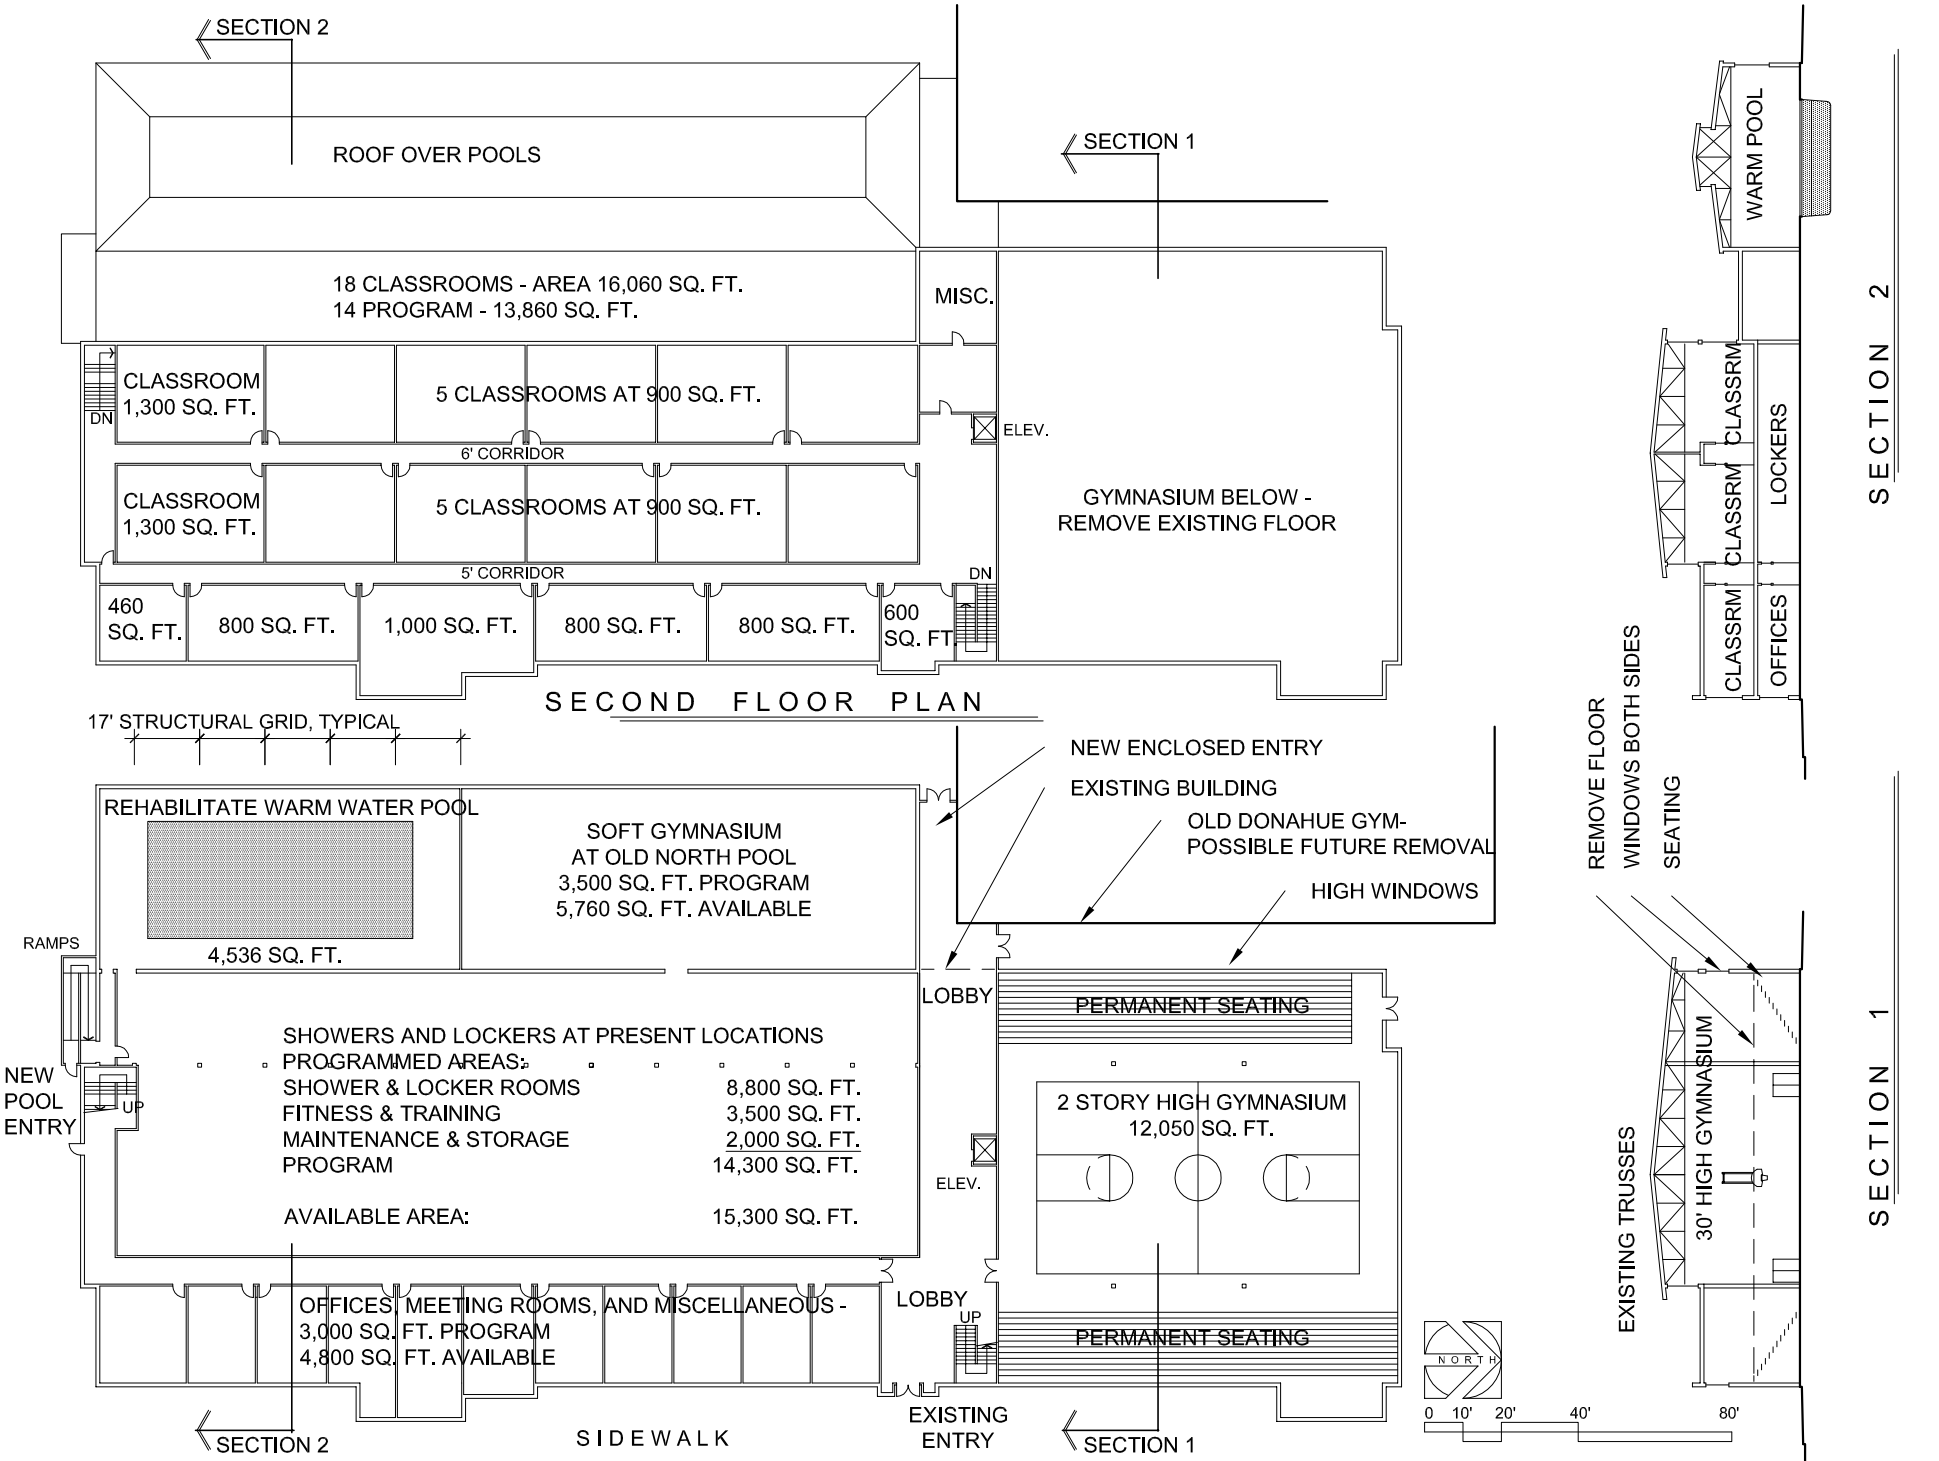


# WORKSHOP PROPOSAL for OLD GYM

BY HENRIK BULL, FAIA ARCHITECT DRAWN BY LEE HAMMACK, ARCHITECT